EMERGENCY RESPONDER RADIO COVERAGE (ERRC) IN ACCORDANCE WITH SECTION 510 OF THE 2012 IFC WILL BE PROVIDED AND SECTION 915 OF THE 2012 IBC.

THIS BUILDING/FACILITY ***WILL NOT*** BE USED FOR THE STORAGE AND/OR USE OF HAZARDOUS MATERIALS IN EXCESS OF MAXIMUM ALLOWABLE QUANTITIES LISTED IN HOUSTON FIRE CODE.

THIS BUILDING ***WILL NOT*** BE USED FOR HIGH-PILED STORAGE

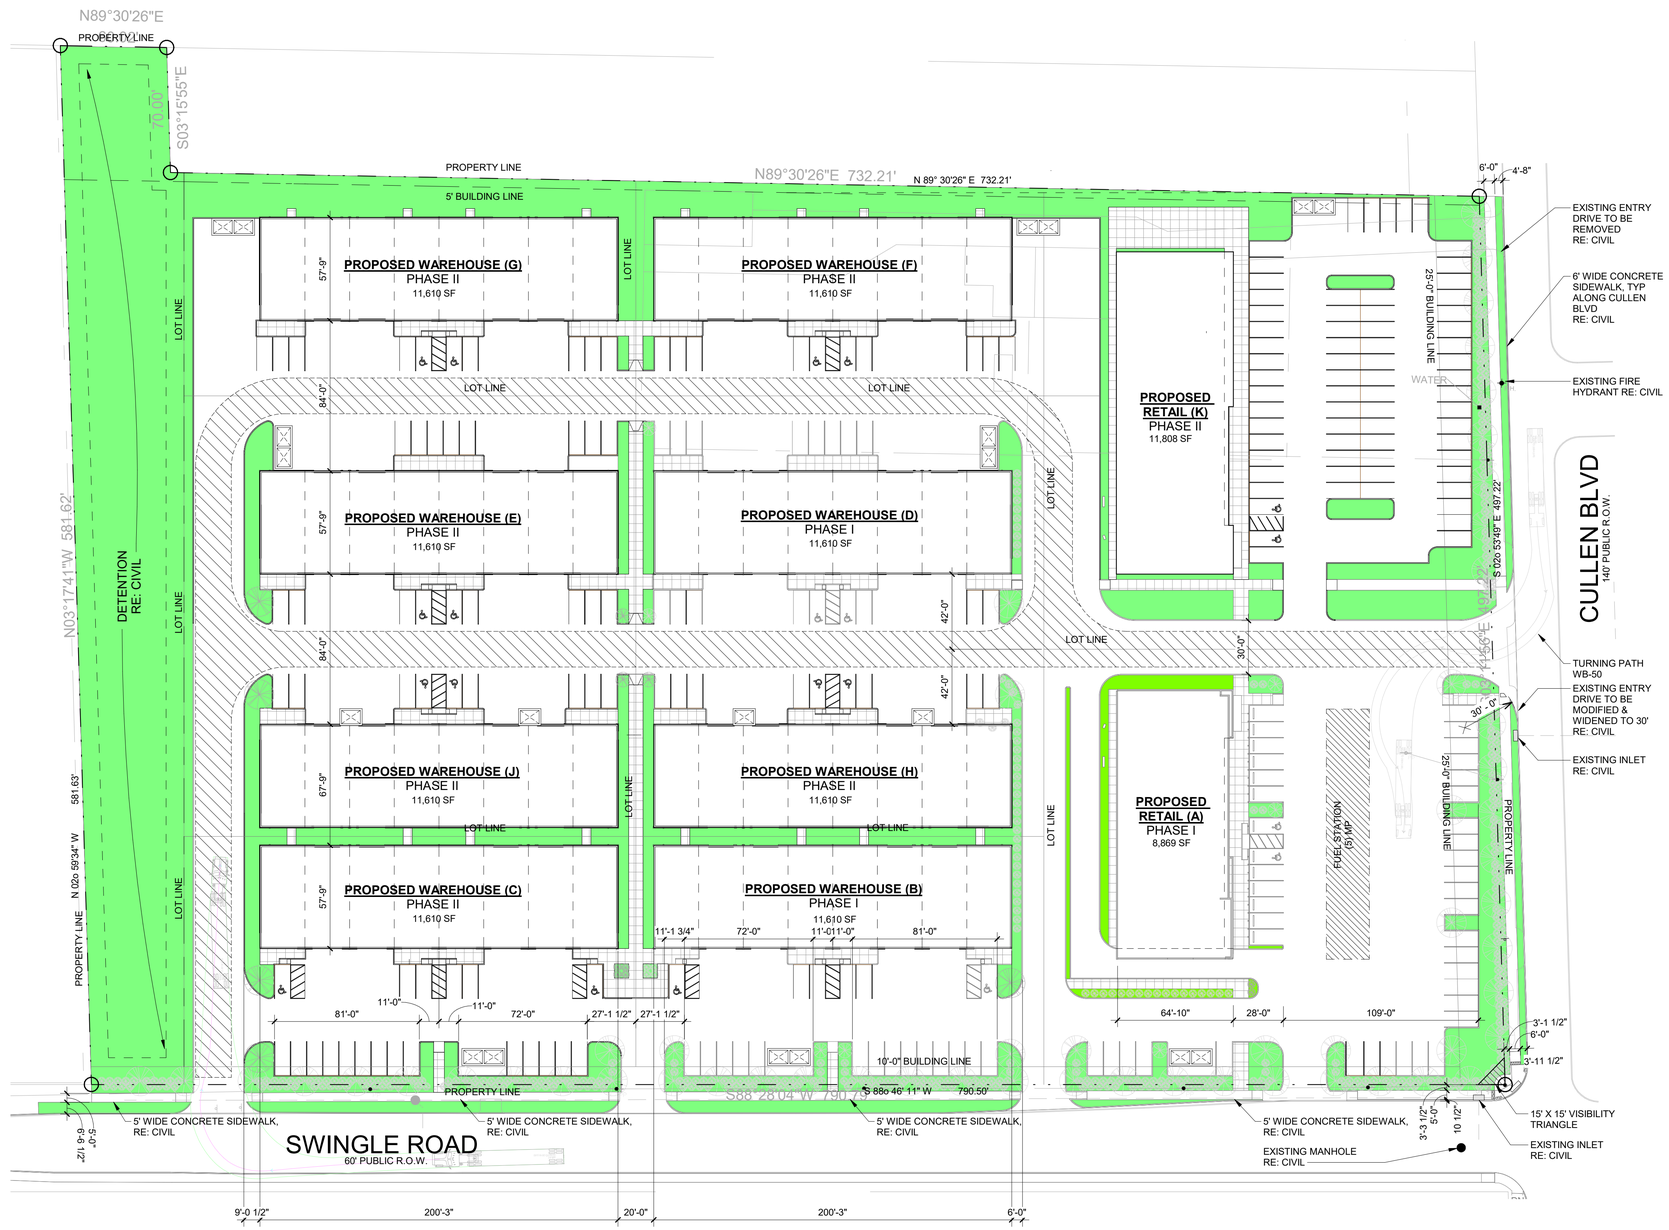

MASTER SITE PLAN - PHASE II | A1
1" = 40'-0"

O 281 410 1349
www.wsquaredarch.com
w [squared] architects

ISSUES AND REVISIONS

NO	DATE	DESCRIPTION
8	23 FEB 10	COH COMMENTS 3

This document is released for interim review.
It IS NOT TO BE USED FOR regulatory approval, bidding, permit, or construction purposes.

CULLEN
4055 SWINGLE ROAD
HOUSTON, TX 77047

SHEET TITLE
MASTER SITE PLAN, PHASE II

SHEET NUMBER
A112

PROJECT # 18.36

©2025 W SQUARED DESIGN, INC.
Architect shall own the overall conceptual design prepared and developed for the project on the intangible exclusive rights or copyright therein.

W:_CLOUD\18.36-Cullen_DWG\1836-CUL-Model-Site_ArchR22.rvt
1/30/2025 9:08:32 PM